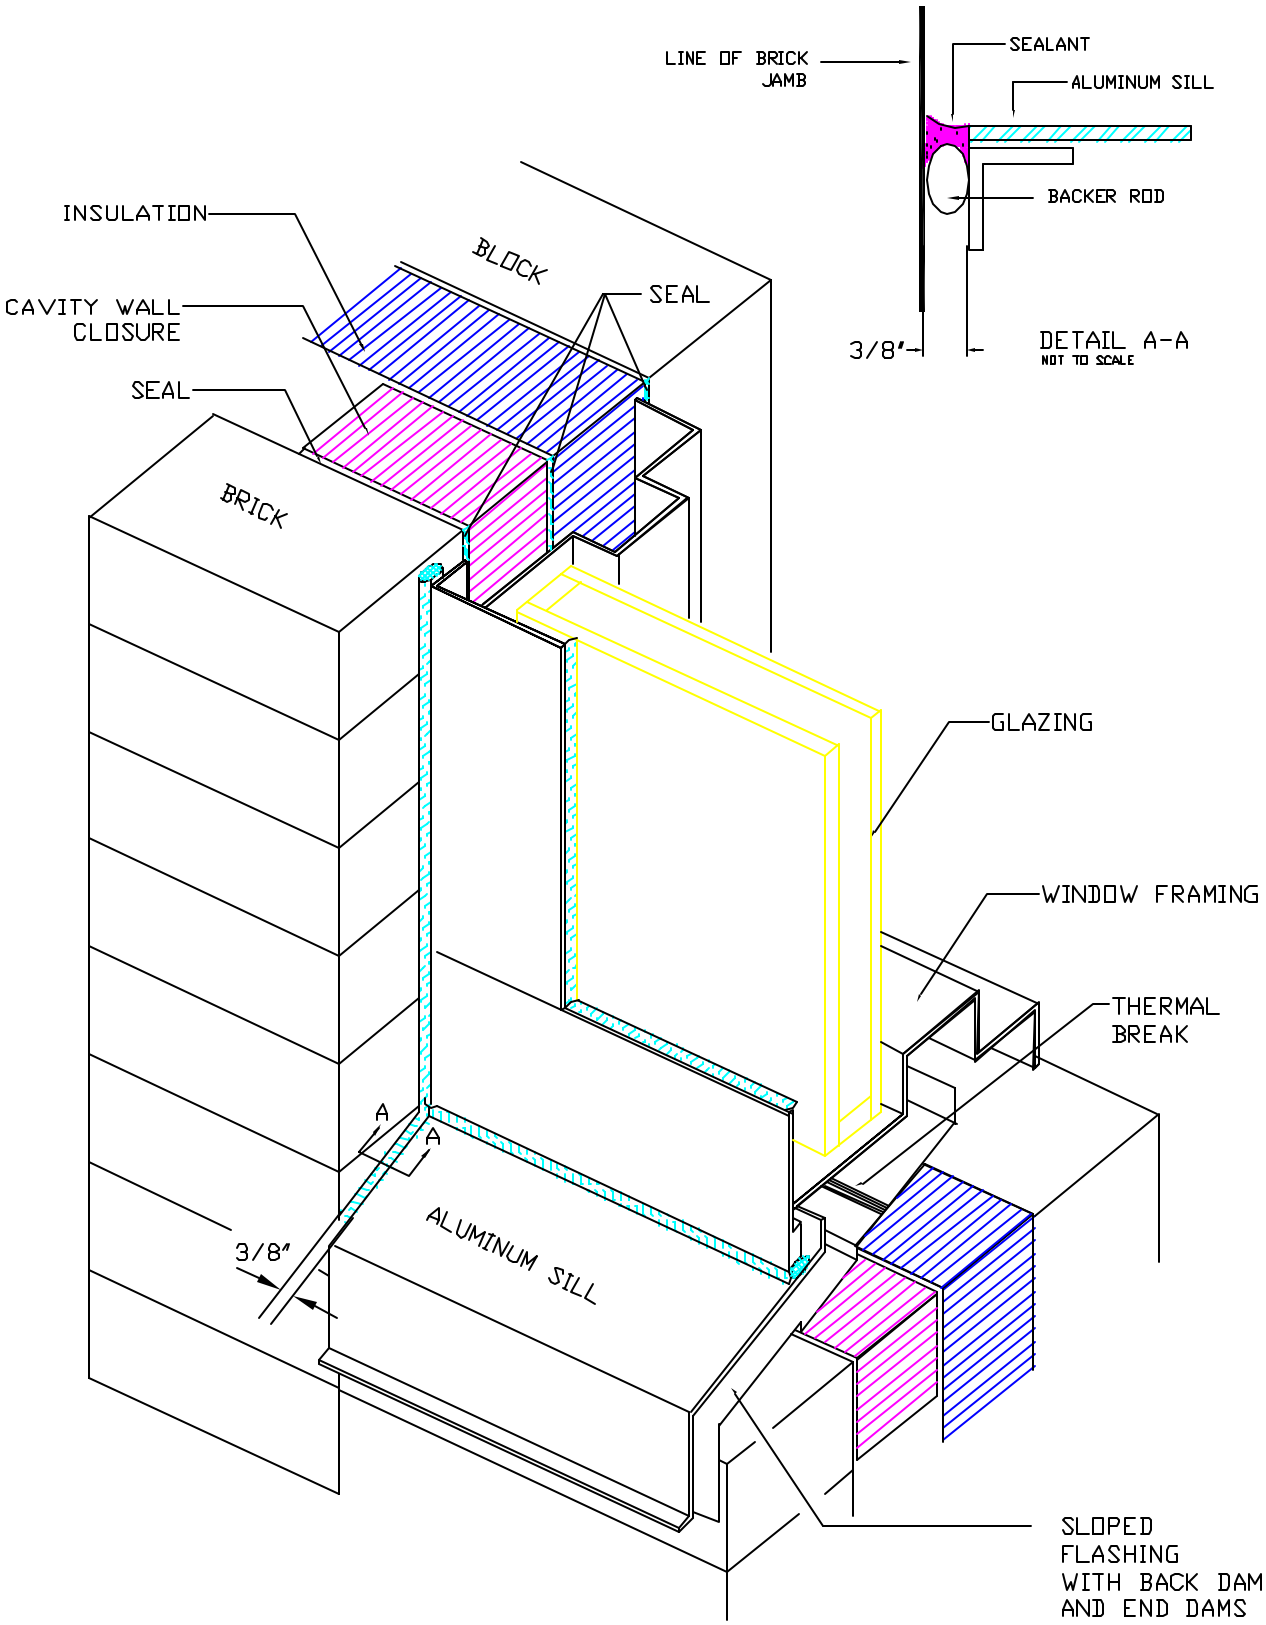

FENESTRATION-OPENING JUNCTURE